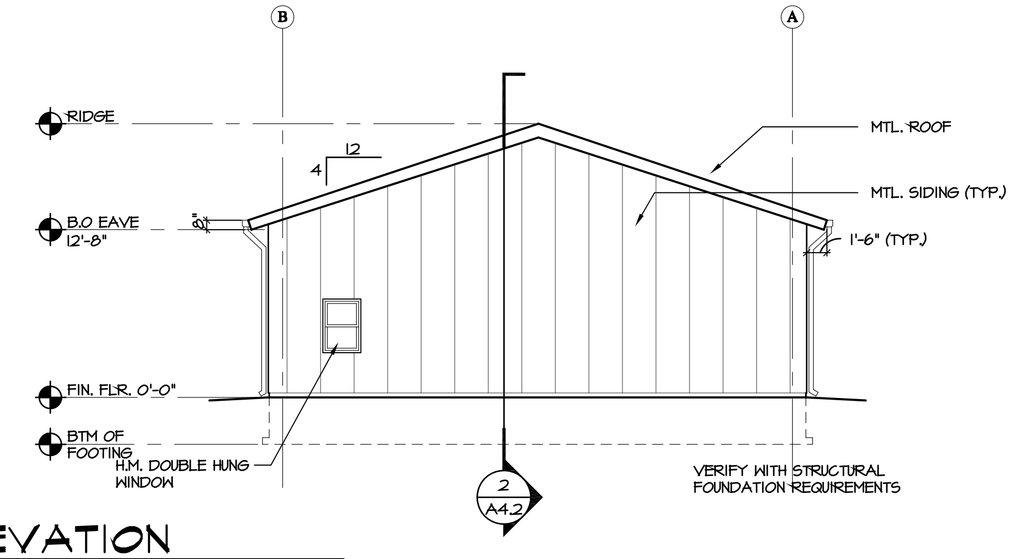

6 SOUTH ELEVATION
SCALE: 1/8" = 1'-0"

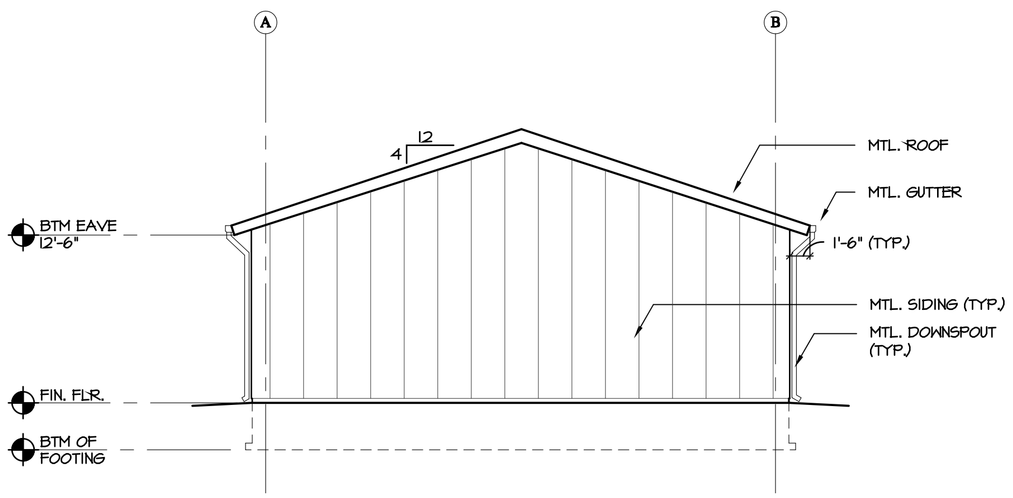

5 NORTH ELEVATION
SCALE: 1/8" = 1'-0"

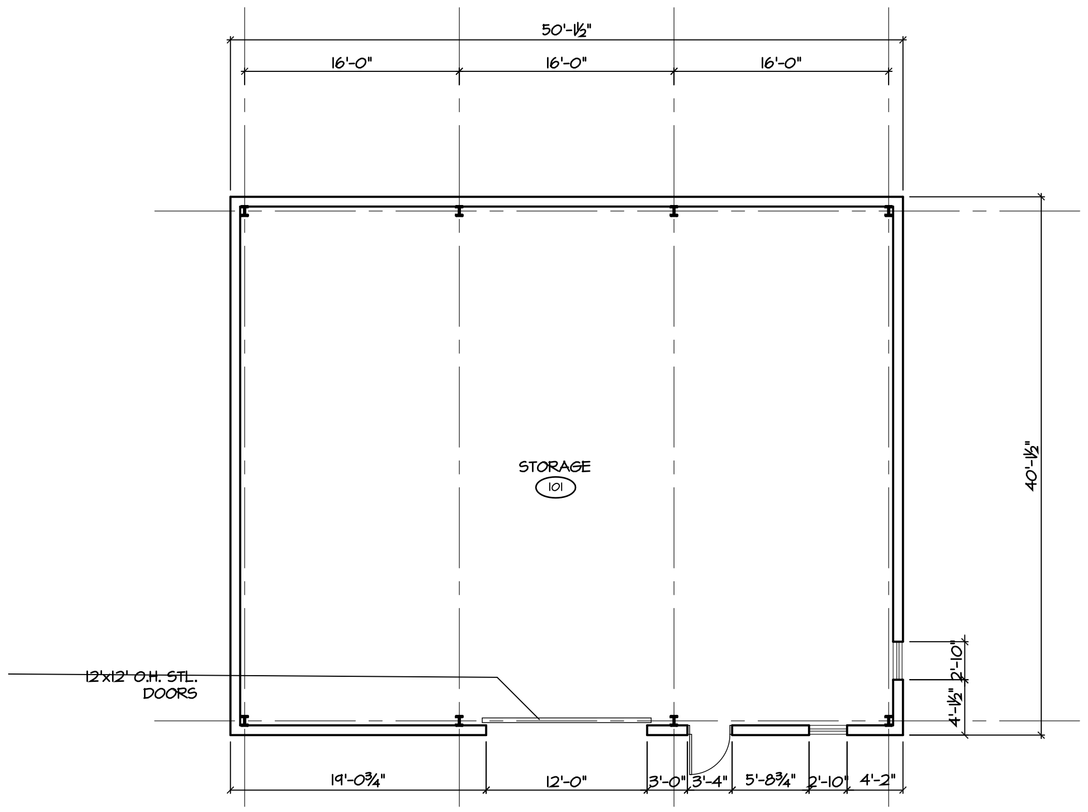

2 FLOOR PLAN
SCALE: 1/8" = 1'-0"

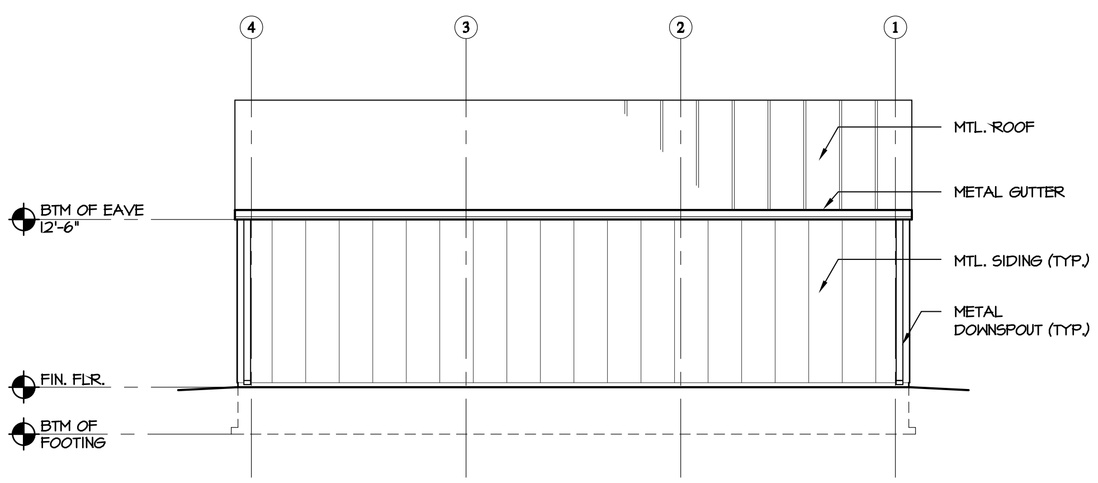

4 EAST ELEVATION
SCALE: 1/8" = 1'-0"

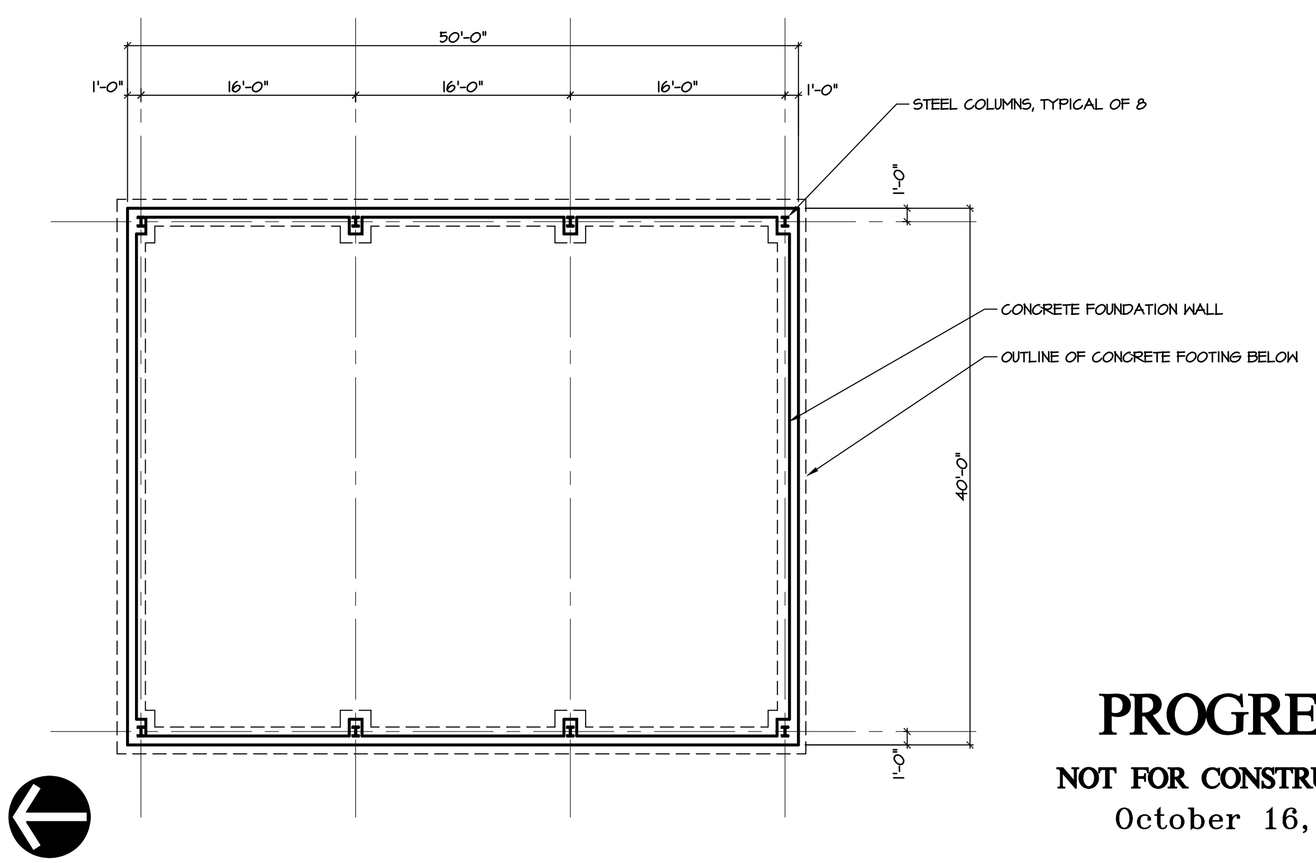

1 FOUNDATION PLAN
SCALE: 1/8" = 1'-0"

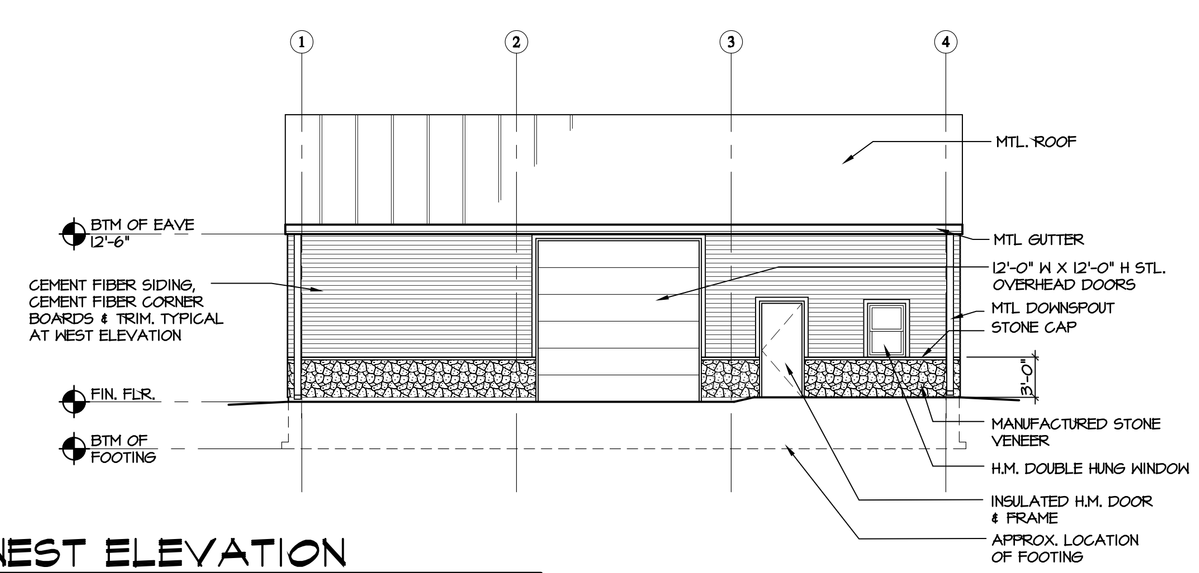

3 WEST ELEVATION
SCALE: 1/8" = 1'-0"

PROGRESS
NOT FOR CONSTRUCTION
October 16, 2009

Plotted on Recycled Paper

DATE: 10-16-09
DRAWN BY:
SCALE:
REVIEWED BY:
PROJECT NO. 28141

REVISIONS

NO.	DATE	DESCRIPTION

BUTLER BUILDING
PLANS & ELEVATIONS

PROJECT NUMBER 28141
ADDITIONS AND RENOVATIONS
CIGNA UNIVERSITY
1350 HALL BOULEVARD
BLOOMFIELD, CONNECTICUT

FRIAR ASSOCIATES INC.
281 Farmington Avenue
Farmington, CT. 06032

SHEET NO.
A1.2