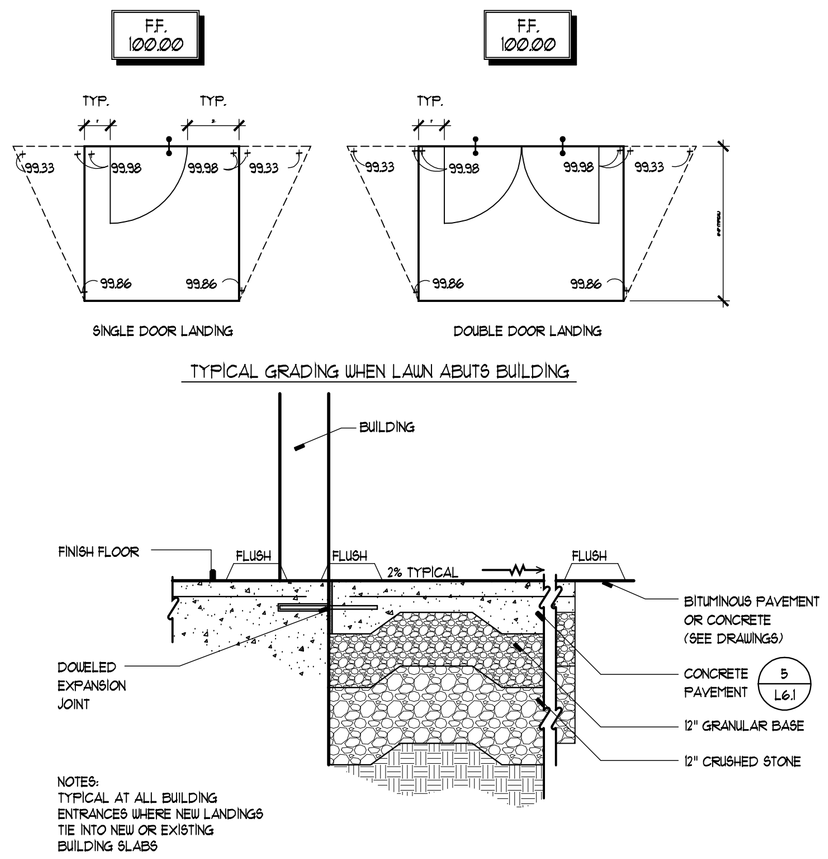

4 FLUSH HANDICAP ACCESSIBLE ENTRANCES

SCALE: N.T.S

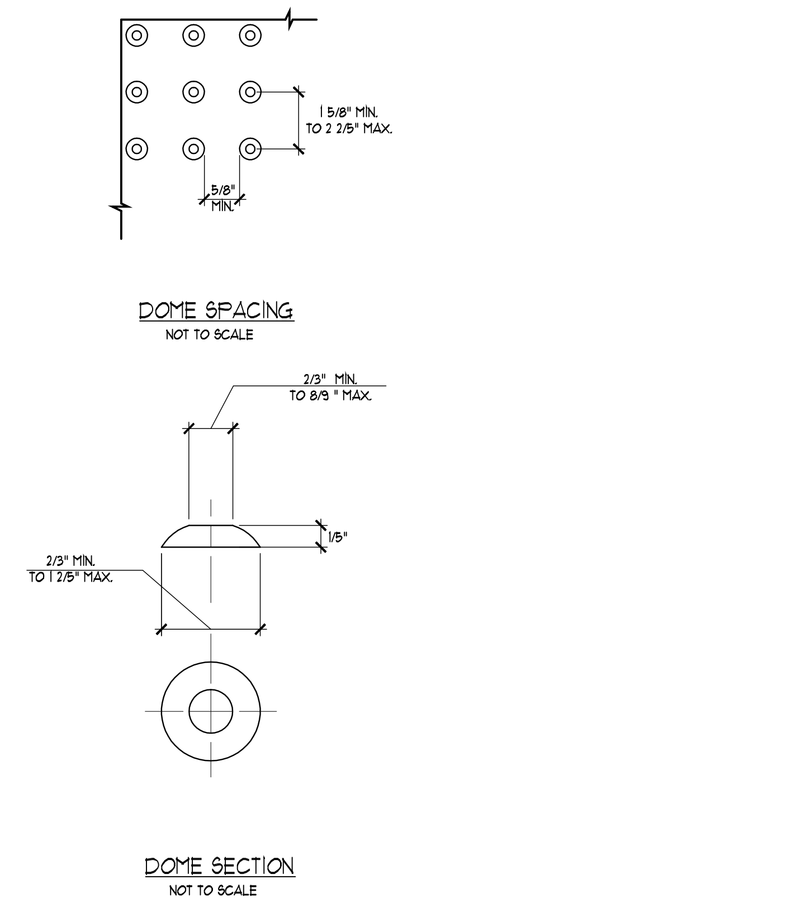

2 DETECTABLE WARNING DOMES

SCALE: N.T.S

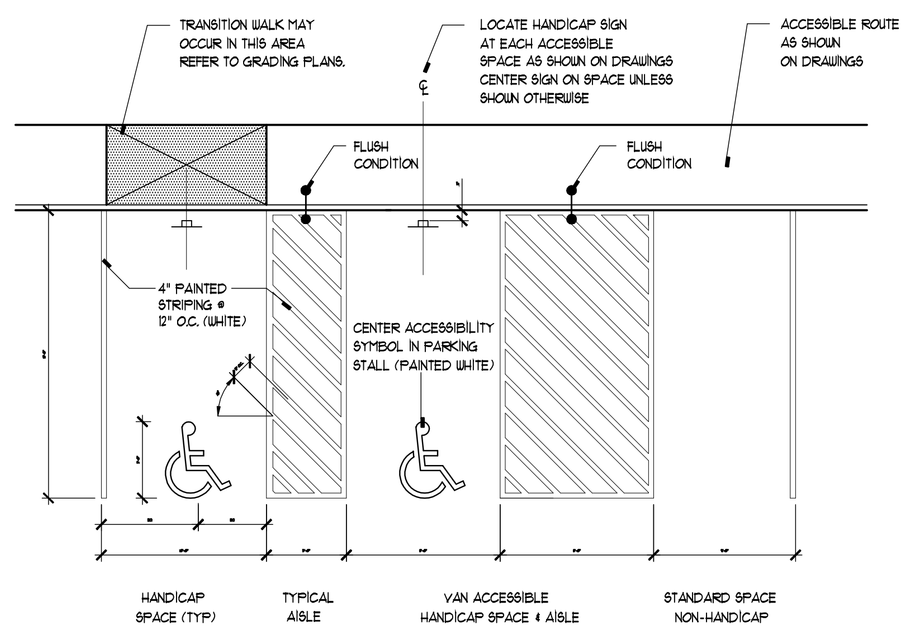

NOTES:

1. PITCH PAVEMENT NO MORE THAN A 2% SLOPE ANY DIRECTION
2. CROSS HATCH AISLE FOR SINGLE SPACE IS LOCATED ON THE RIGHT SIDE OF THE VEHICLE APPROACH. AISLE WIDTH IS 8' UNLESS VAN ACCESSIBILITY IS NOT REQUIRED AND THE PLANS INDICATE A WIDTH OF 5'.
3. SHARED PARKING SPACES SHALL ONLY BE PERMITTED WHERE A VEHICLE CAN BACK INTO EITHER SPACE FROM THE NORMAL VEHICULAR CIRCULATION PATTERN.

3 ACCESSIBLE PARKING SPACES

SCALE: N.T.S

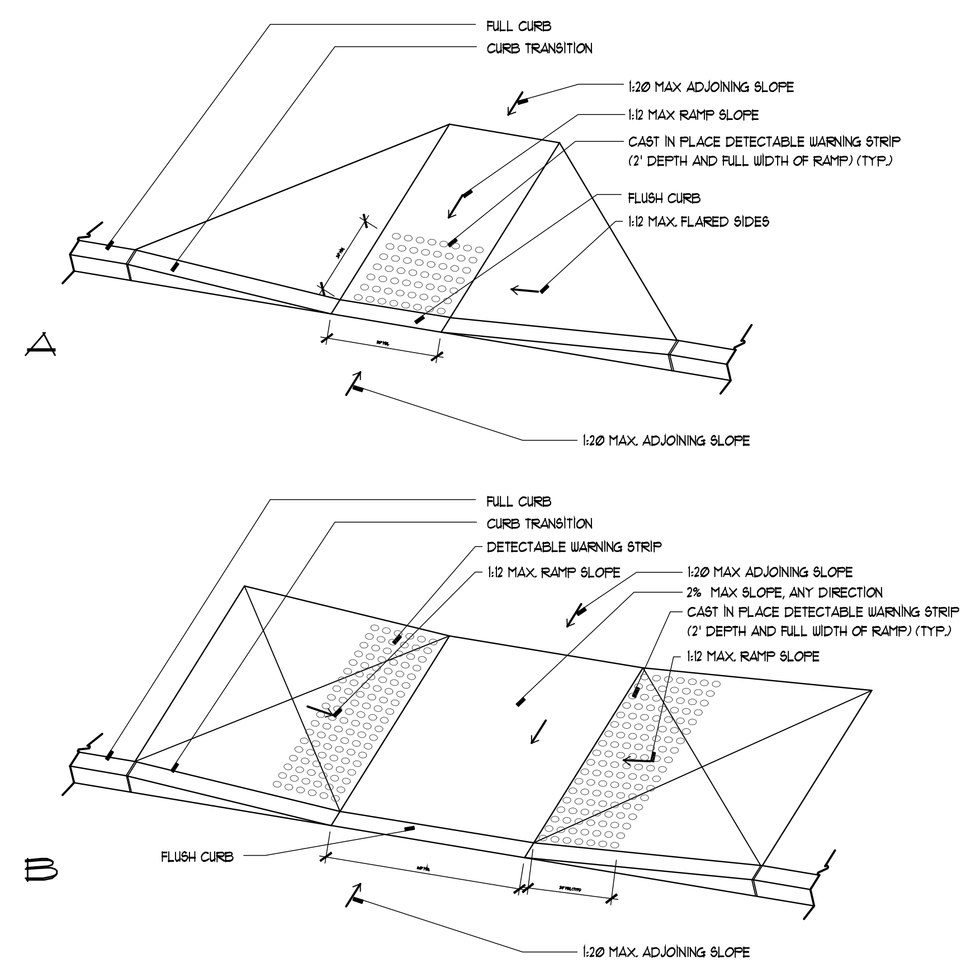

1 CURB RAMP

SCALE: N.T.S

PROJECT NORTH TRUE NORTH

DATE: 10/16/09
DRAWN BY:
SCALE: AS NOTED
REVIEWED BY: LJM
PROJECT NO. 28141
(L3.1) SITE DETAILS

REVISIONS

NO.	DATE	DESCRIPTION

SITE SPECIALTY DETAILS

PROJECT NUMBER 28141

ADDITIONS AND RENOVATIONS
CIGNA UNIVERSITY
1350 HALL BOULEVARD
BLOOMFIELD, CONNECTICUT

FRIAR ASSOCIATES INC.
281 Farmington Avenue
Farmington, CT. 06032

SHEET NO.
L3.1