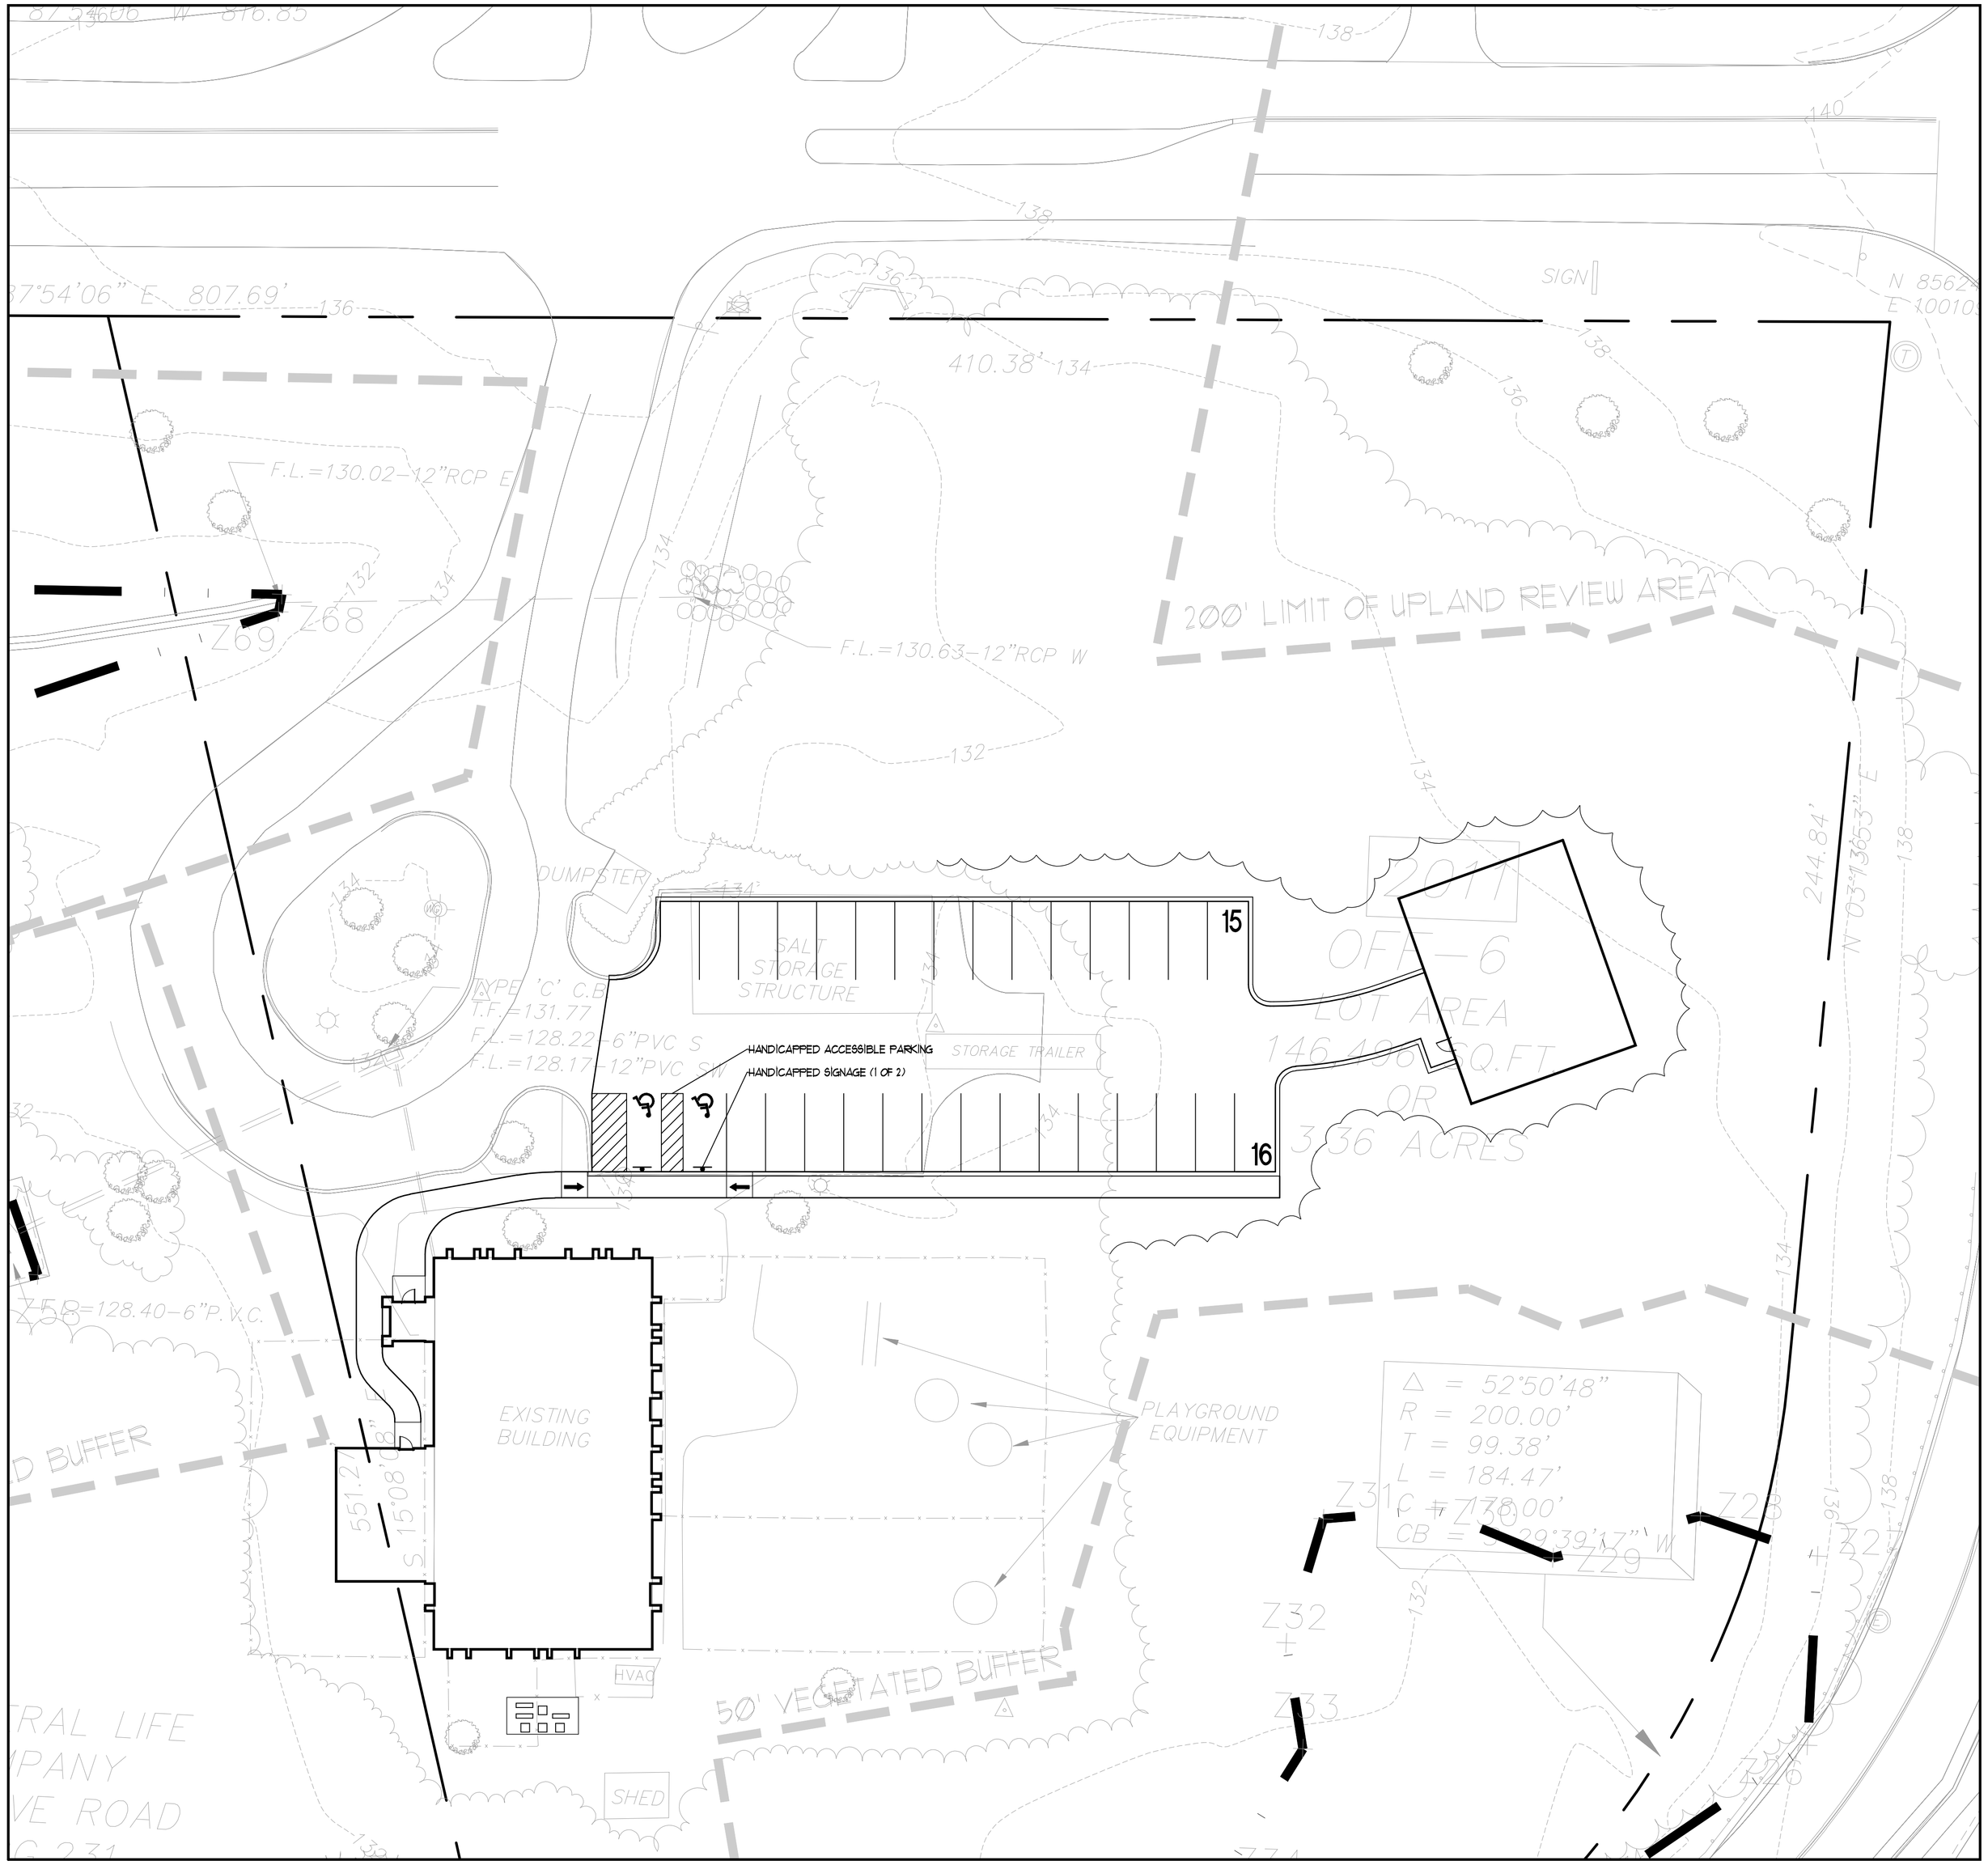

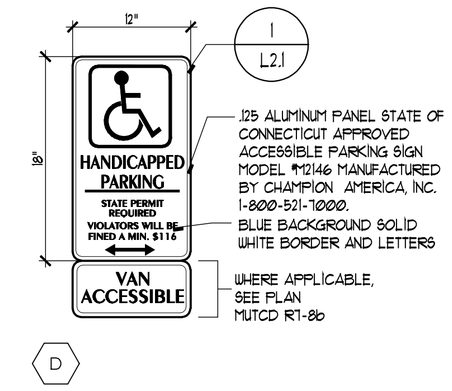

PROJECT SIGNAGE KEY

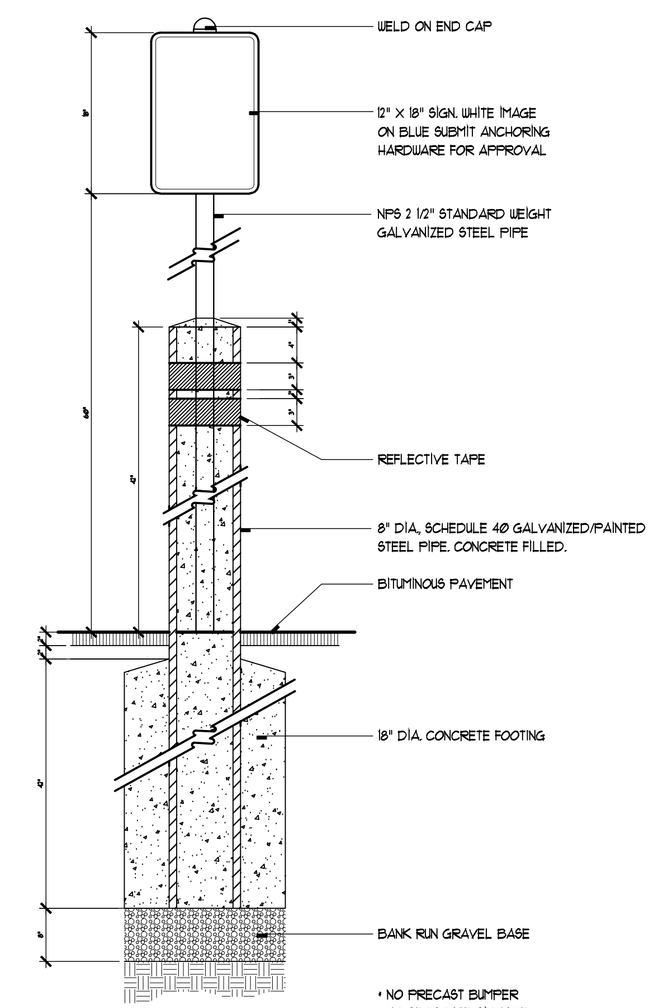

1 HANDICAP SIGNAGE AND BOLLARD

SCALE: N.T.S.

PROJECT NORTH TRUE NORTH

DATE: 10/16/09
DRAWN BY:
SCALE: 1"=20'-0"
REVIEWED BY: LJM
PROJECT NO. 28141
(L2.1) SIGNAGE PLAN

REVISIONS

NO.	DATE	DESCRIPTION

SITE

SIGNAGE PLAN

PROJECT NUMBER 28141
ADDITIONS AND RENOVATIONS
CIGNA UNIVERSITY
1350 HALL BOULEVARD
BLOOMFIELD, CONNECTICUT

FRIAR ASSOCIATES INC.
281 Farmington Avenue
Farmington, CT. 06032

SHEET NO.
L2.1